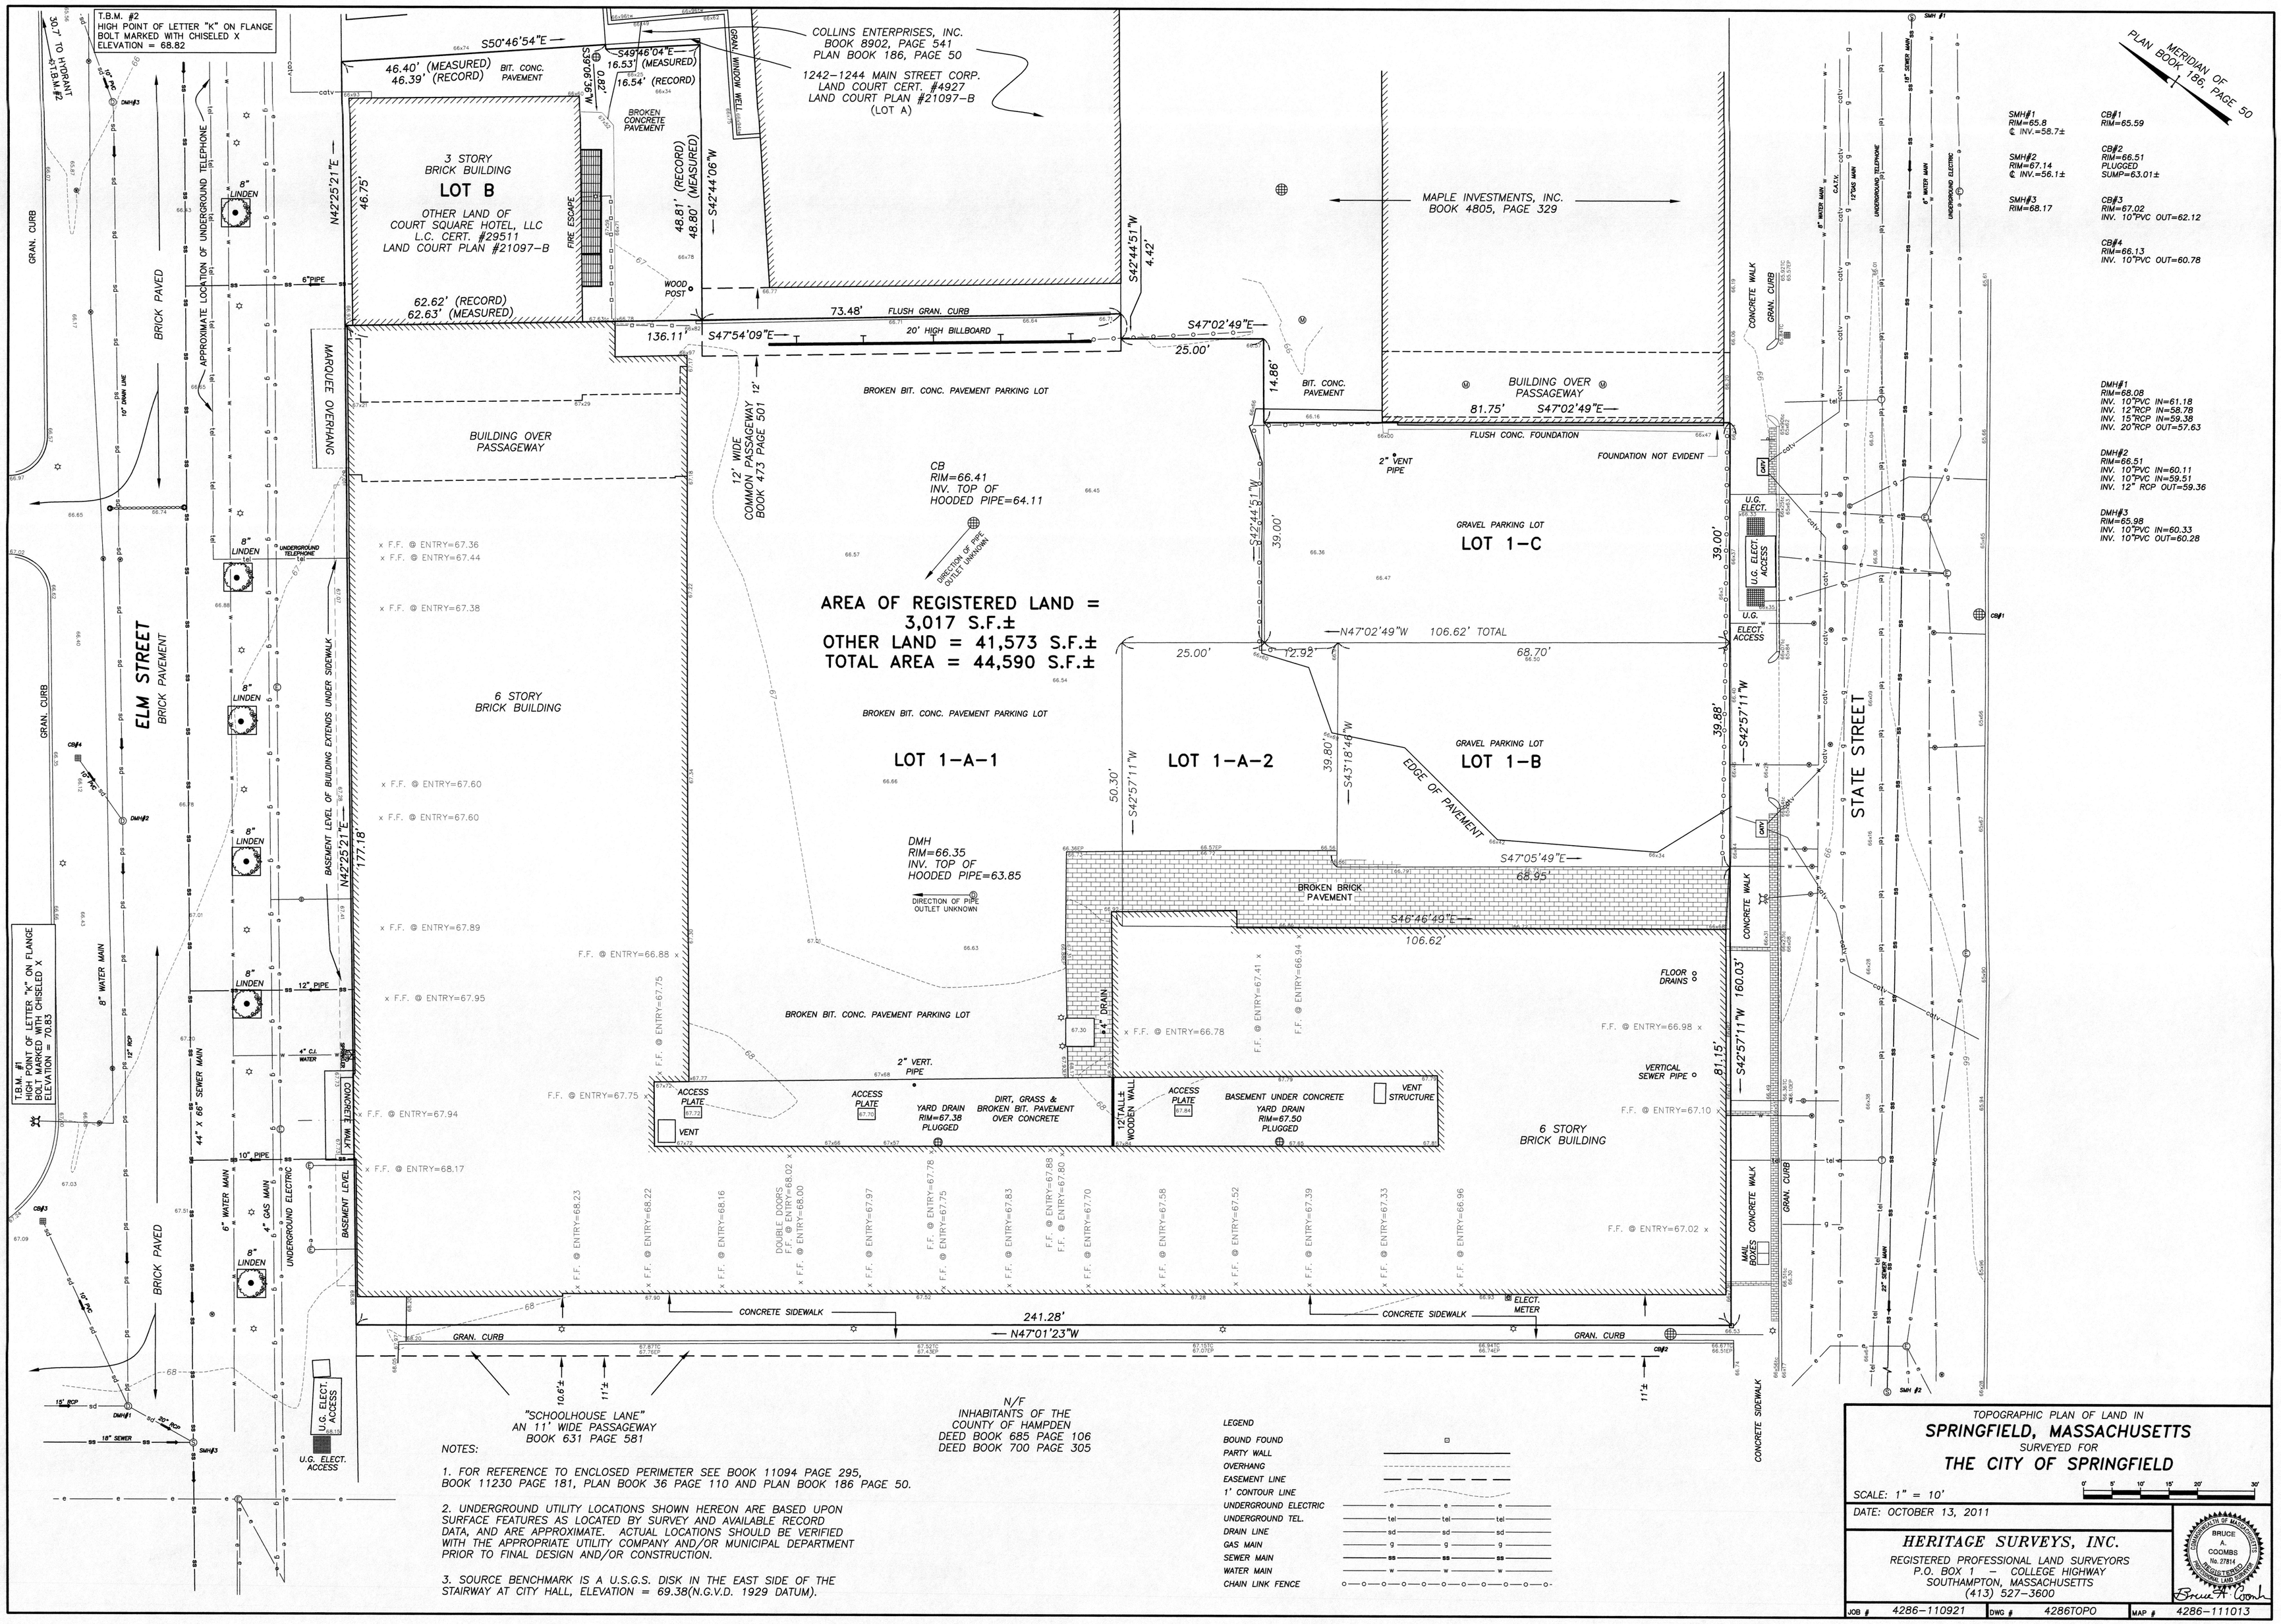

NOTES:

1. FOR REFERENCE TO ENCLOSED PERIMETER SEE BOOK 11094 PAGE 295, BOOK 11230 PAGE 181, PLAN BOOK 36 PAGE 110 AND PLAN BOOK 186 PAGE 50.

2. UNDERGROUND UTILITY LOCATIONS SHOWN HEREON ARE BASED UPON SURFACE FEATURES AS LOCATED BY SURVEY AND AVAILABLE RECORD DATA, AND ARE APPROXIMATE. ACTUAL LOCATIONS SHOULD BE VERIFIED WITH THE APPROPRIATE UTILITY COMPANY AND/OR MUNICIPAL DEPARTMENT PRIOR TO FINAL DESIGN AND/OR CONSTRUCTION.

3. SOURCE BENCHMARK IS A U.S.G.S. DISK IN THE EAST SIDE OF THE STAIRWAY AT CITY HALL, ELEVATION = 69.38(N.G.V.D. 1929 DATUM).

LEGEND

BOUND FOUND	⊡
PARTY WALL	
OVERHANG	
EASEMENT LINE	
1' CONTOUR LINE	
UNDERGROUND ELECTRIC	e — e — e
UNDERGROUND TEL.	tel — tel — tel
DRAIN LINE	sd — sd — sd
GAS MAIN	g — g — g
SEWER MAIN	ss — ss — ss
WATER MAIN	w — w — w
CHAIN LINK FENCE	o—o—o—o—o—o—o—o—o—o

TOPOGRAPHIC PLAN OF LAND IN
SPRINGFIELD, MASSACHUSETTS
SURVEYED FOR
THE CITY OF SPRINGFIELD

SCALE: 1" = 10'

DATE: OCTOBER 13, 2011

HERITAGE SURVEYS, INC.
REGISTERED PROFESSIONAL LAND SURVEYORS
P.O. BOX 1 – COLLEGE HIGHWAY
SOUTHAMPTON, MASSACHUSETTS
(413) 527-3600

COMMONWEALTH OF MASSACHUSETTS BRUCE A. COOMBS No. 27814 REGISTERED PROFESSIONAL LAND SURVEYOR

JOB # 4286-110921 | DWG # 4286TOPO | MAP # 4286-111013